Attachment C

Red Owl Netting Maintenance Project Vicinity Map Sec. 7, T26N, R18W

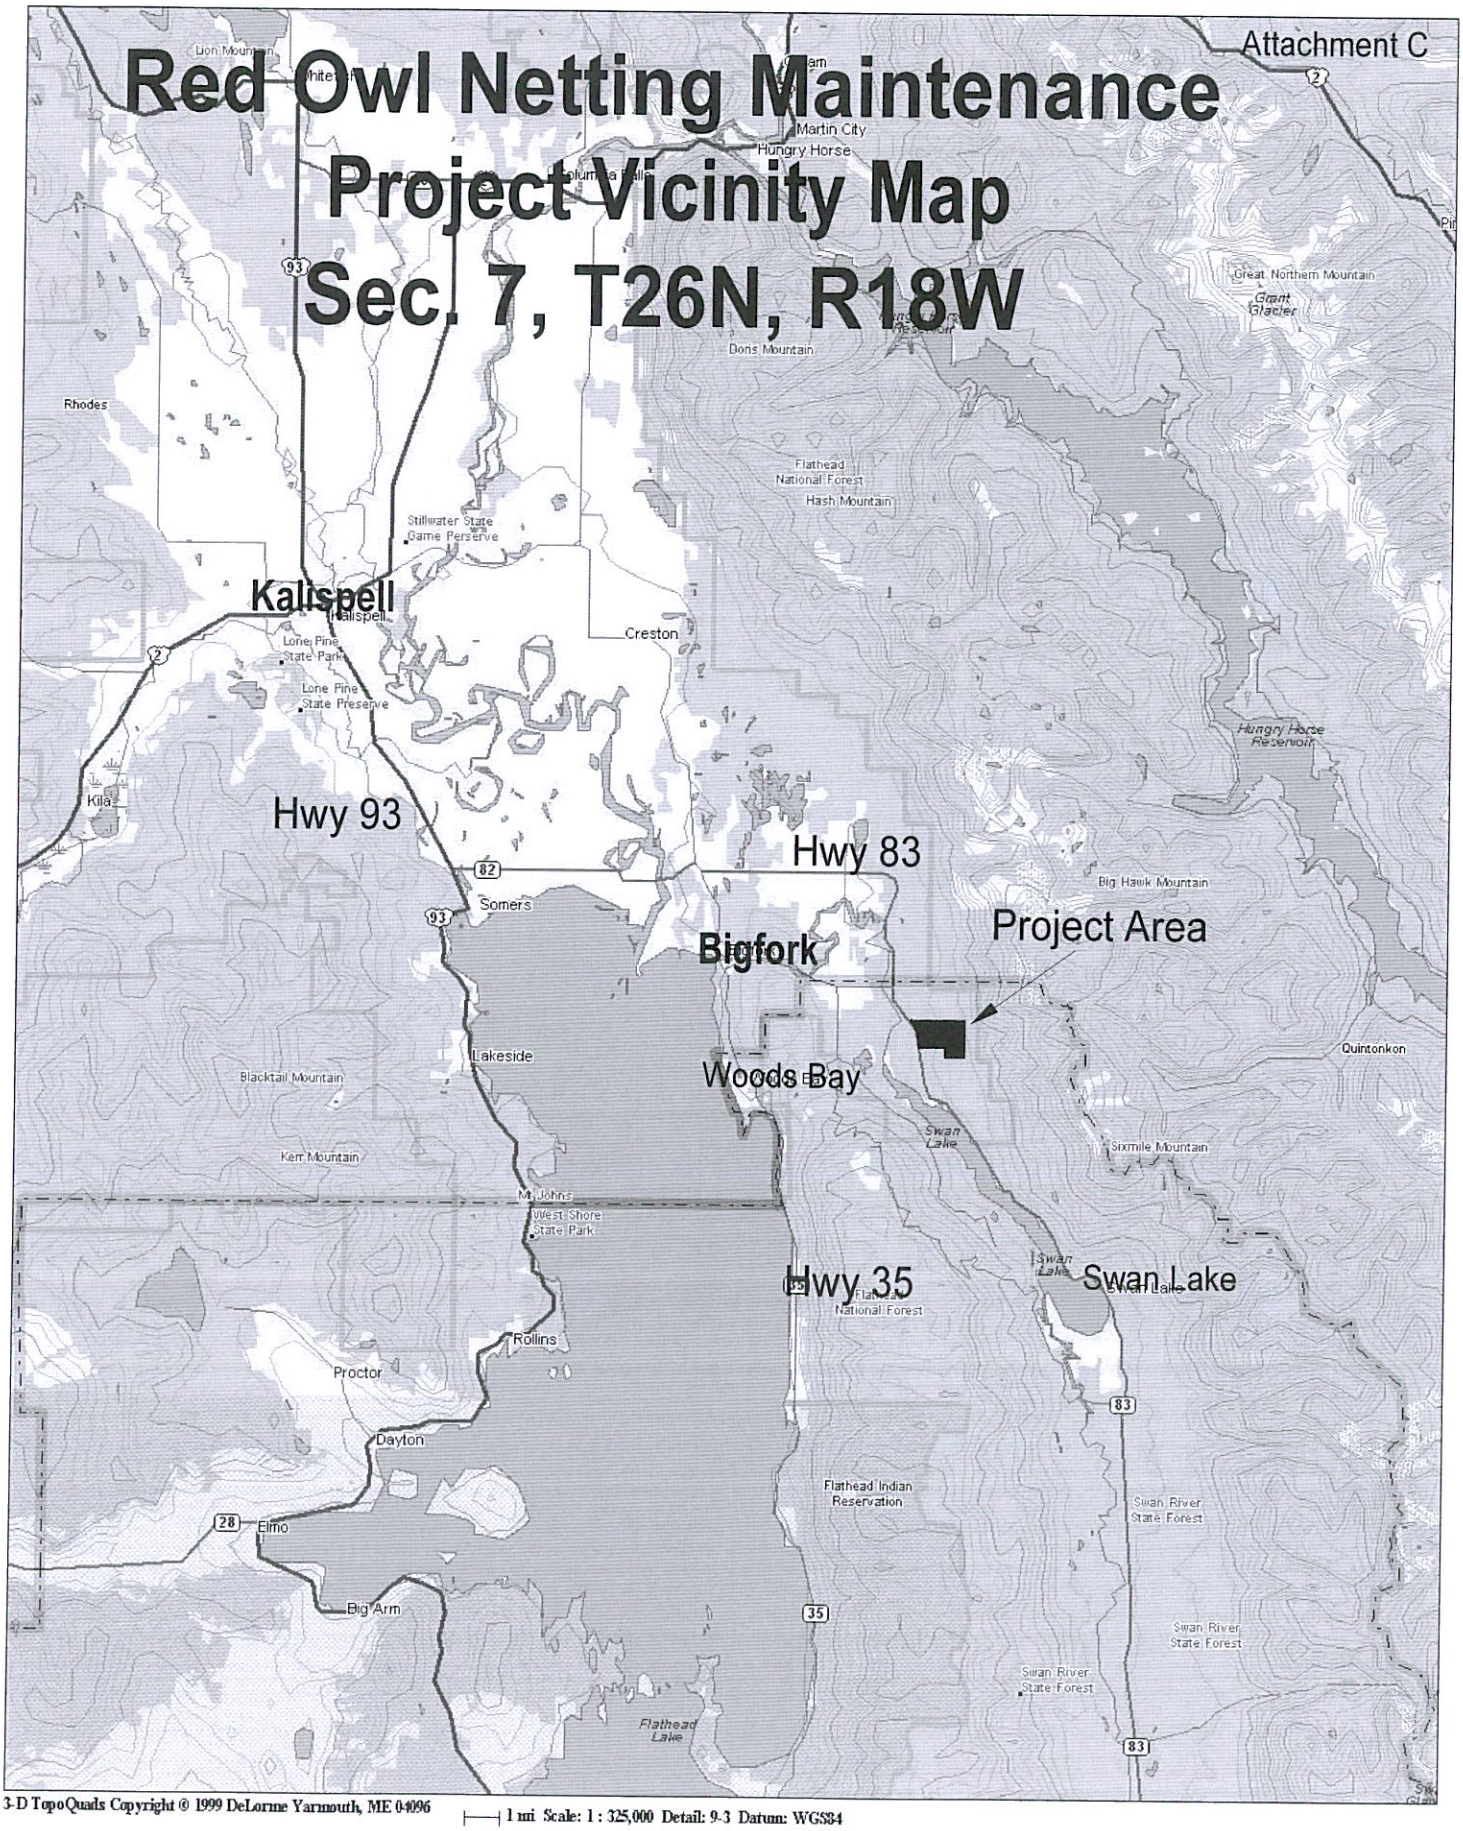

3-D TopoQuads Copyright © 1999 DeLorme Yarmouth, ME 04096 — 1 mi Scale: 1 : 325,000 Detail: 9-3 Datum: WGS84

Attachment D

Red Owl Netting Maintenance Project Location Map

Sec. 7, T26N, R18W

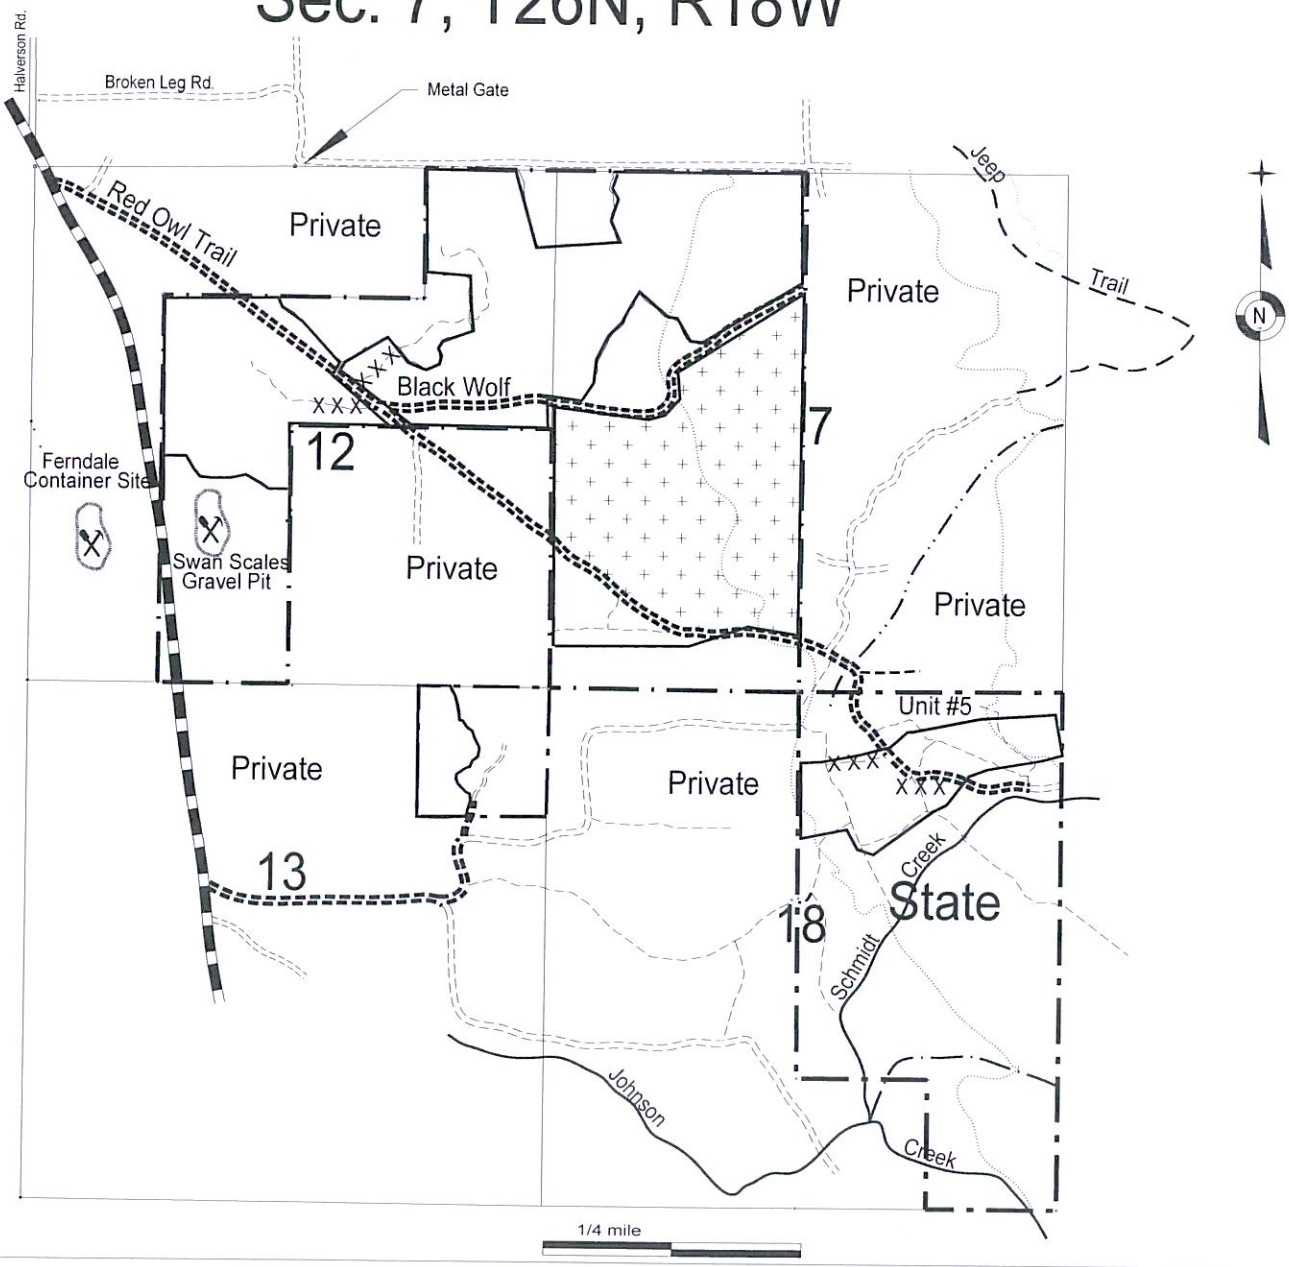

LEGEND

State Ownership Boundary

Montana Hwy. 83

Main Forest Roads 12A

Spur Roads

Netting Unit