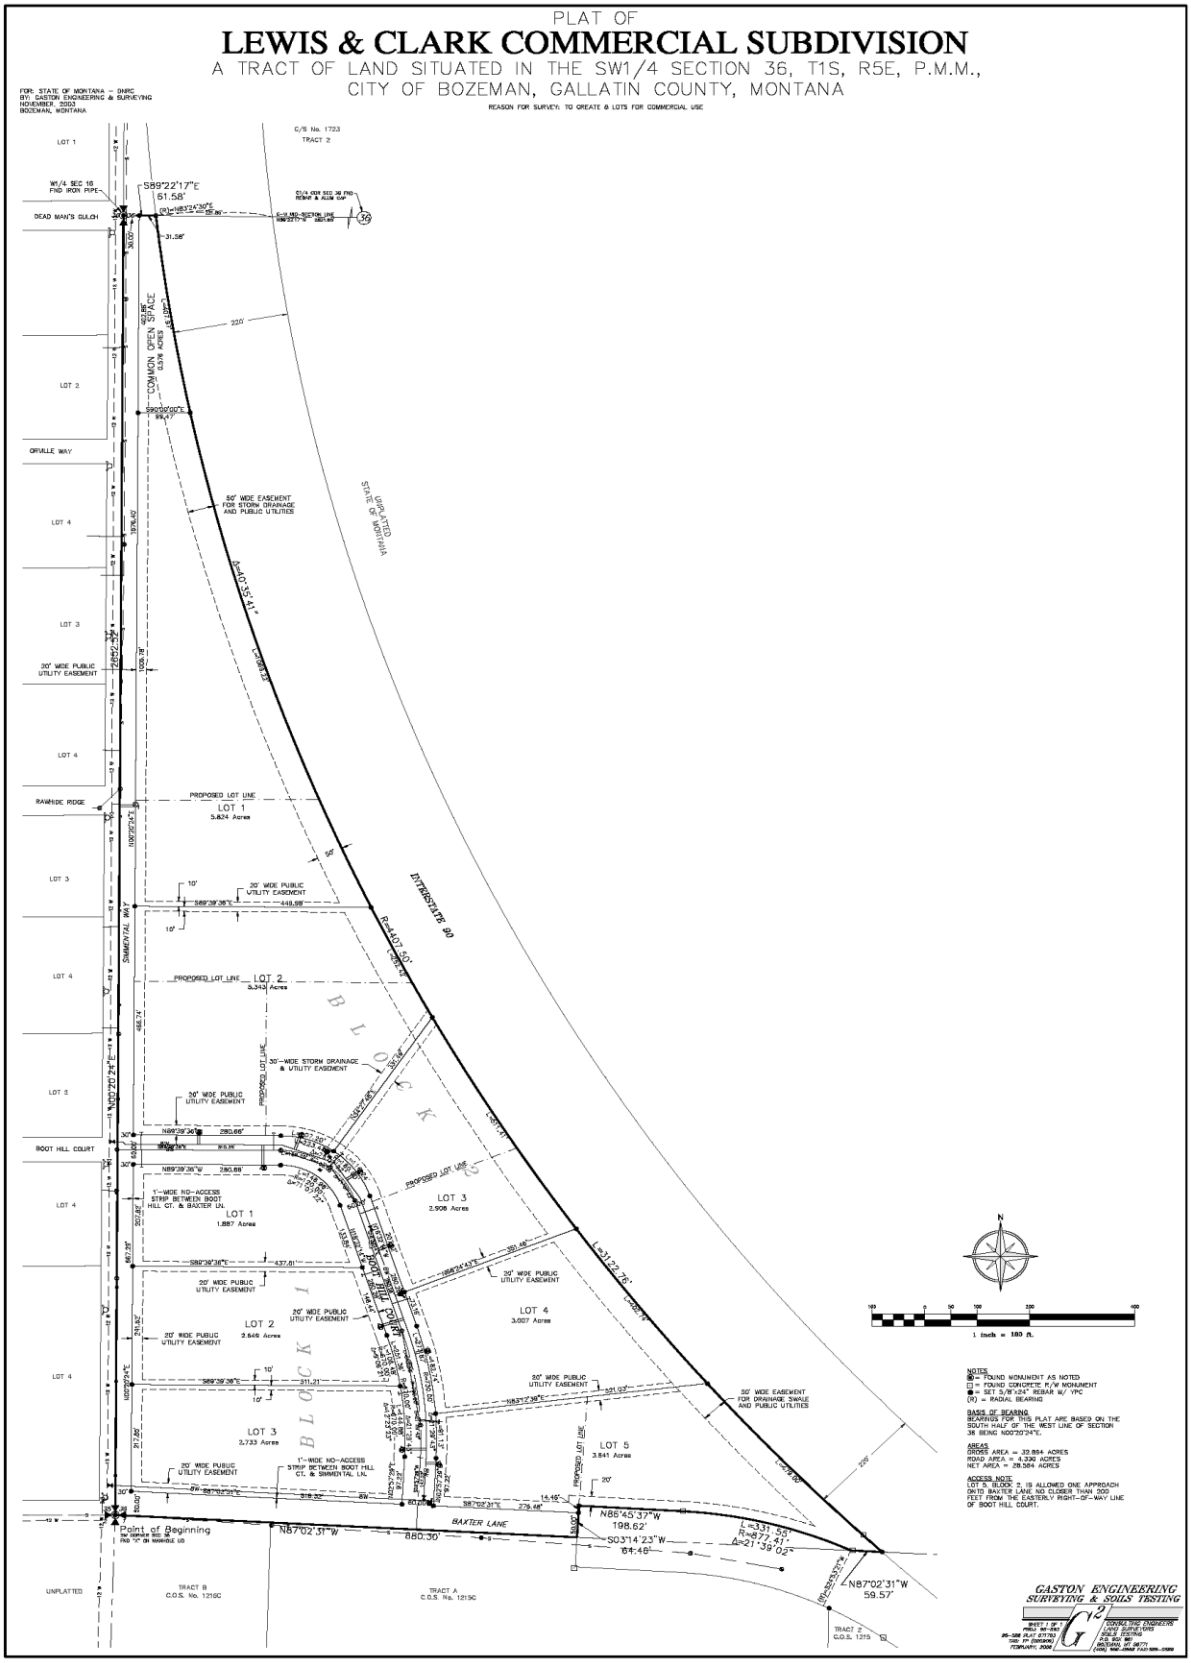ATTACHMENT A
Site Plan/Plat