Certificate of Survey

Government Lots 2, 3, 6, 7, 8, 9 and 12, Section 5
Township 27 North, Range 19 West, Principal Meridian, Flathead County, Montana

COS# 18885
201000002436 Fees: $28.00 by: NC
by EBY & ASSOCIATES
Date 1/29/2010 Time 2:17 PM
Paula Robinson, Flathead County Montana

Owners: State of Montana School Trust Lands
Date of survey: August 2009
Purpose: Retracement of Echo Lake Cabin Site Lease Lots
Commissioned by: State of Montana Department of Natural Resources and Conservation

5

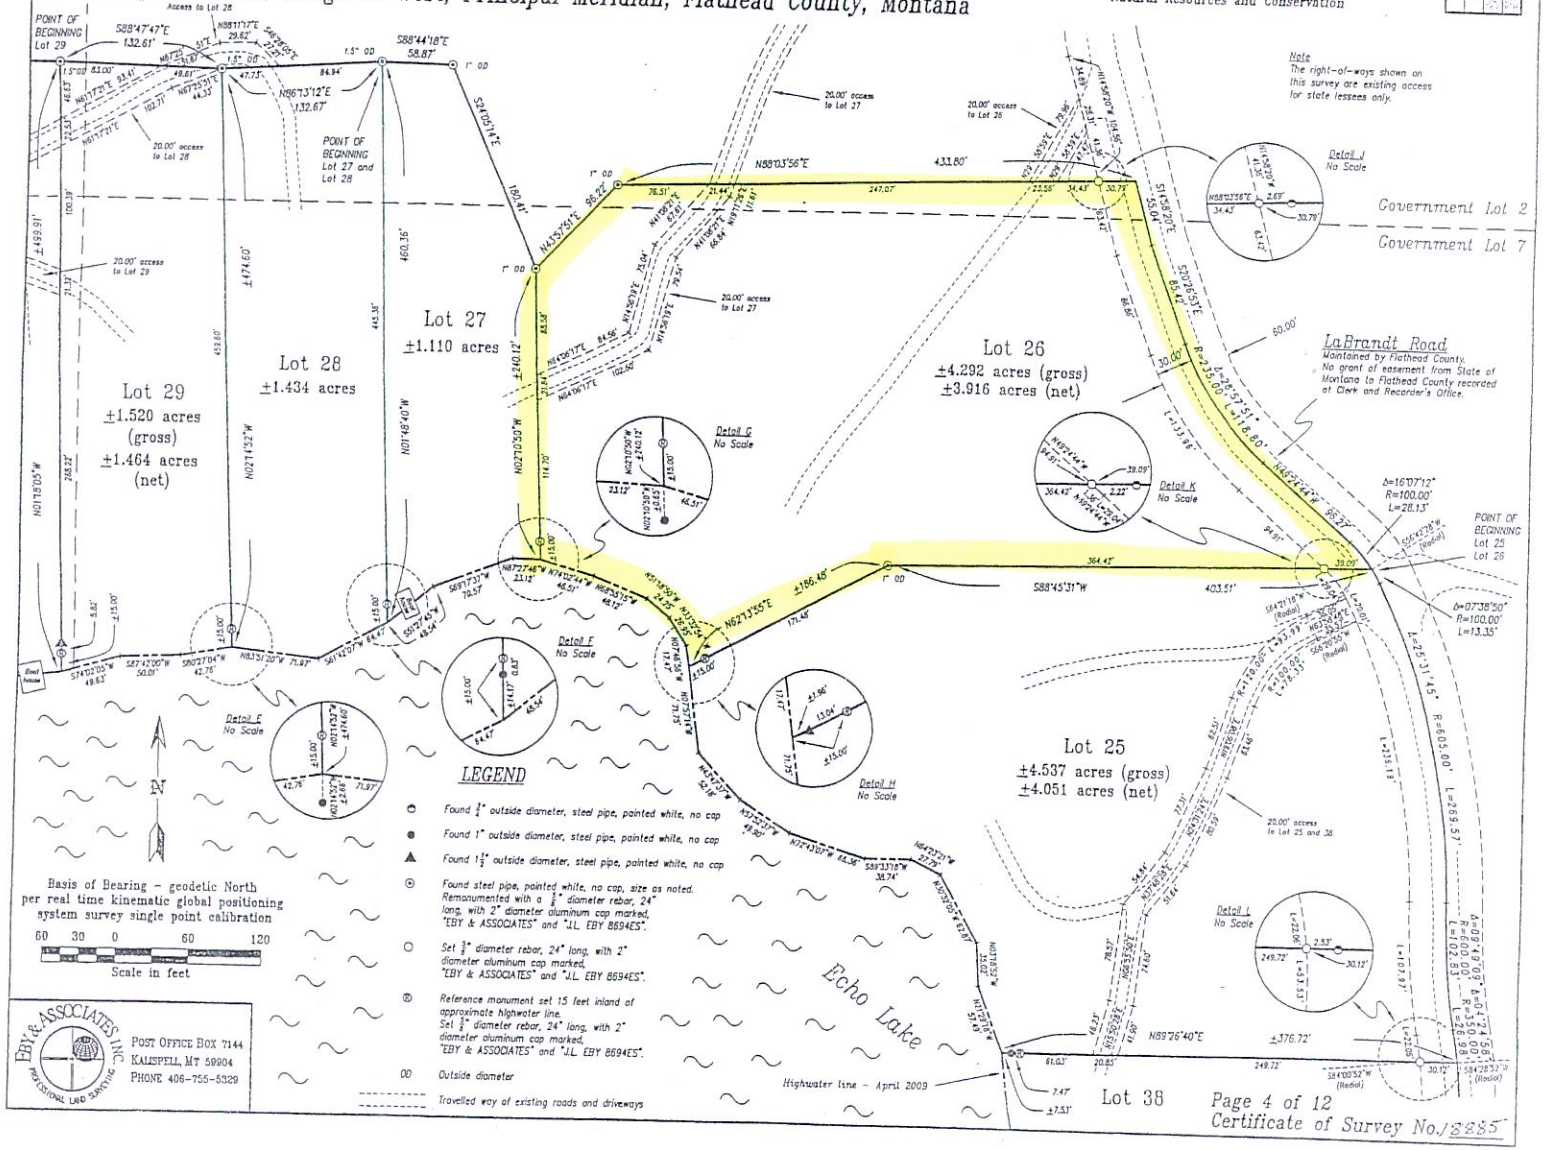

While a survey of this area has been recently completed, for leasing purposes this lot's dimensions (including waterfront and acreage) should be regarded as approximate (+/-), as contiguous lots' lease contracts may not yet reflect surveyed dimensions.