Certificate of Survey

Government Lot 1 and the West 1/2 of the Northwest 1/4 of the Northeast 1/4 Section 16, Township 24 North, Range 19 West Principal Meridian, Lake County, Montana

Owners: Department of Natural Resources and Conservation
Date of survey: July 2002
Purpose: Retracement of state lease lots

EBY & ASSOCIATES INC. PROFESSIONAL LAND SURVEYING
POST OFFICE BOX 7144
KALISPELL, MT 59904
PHONE 406-755-5329

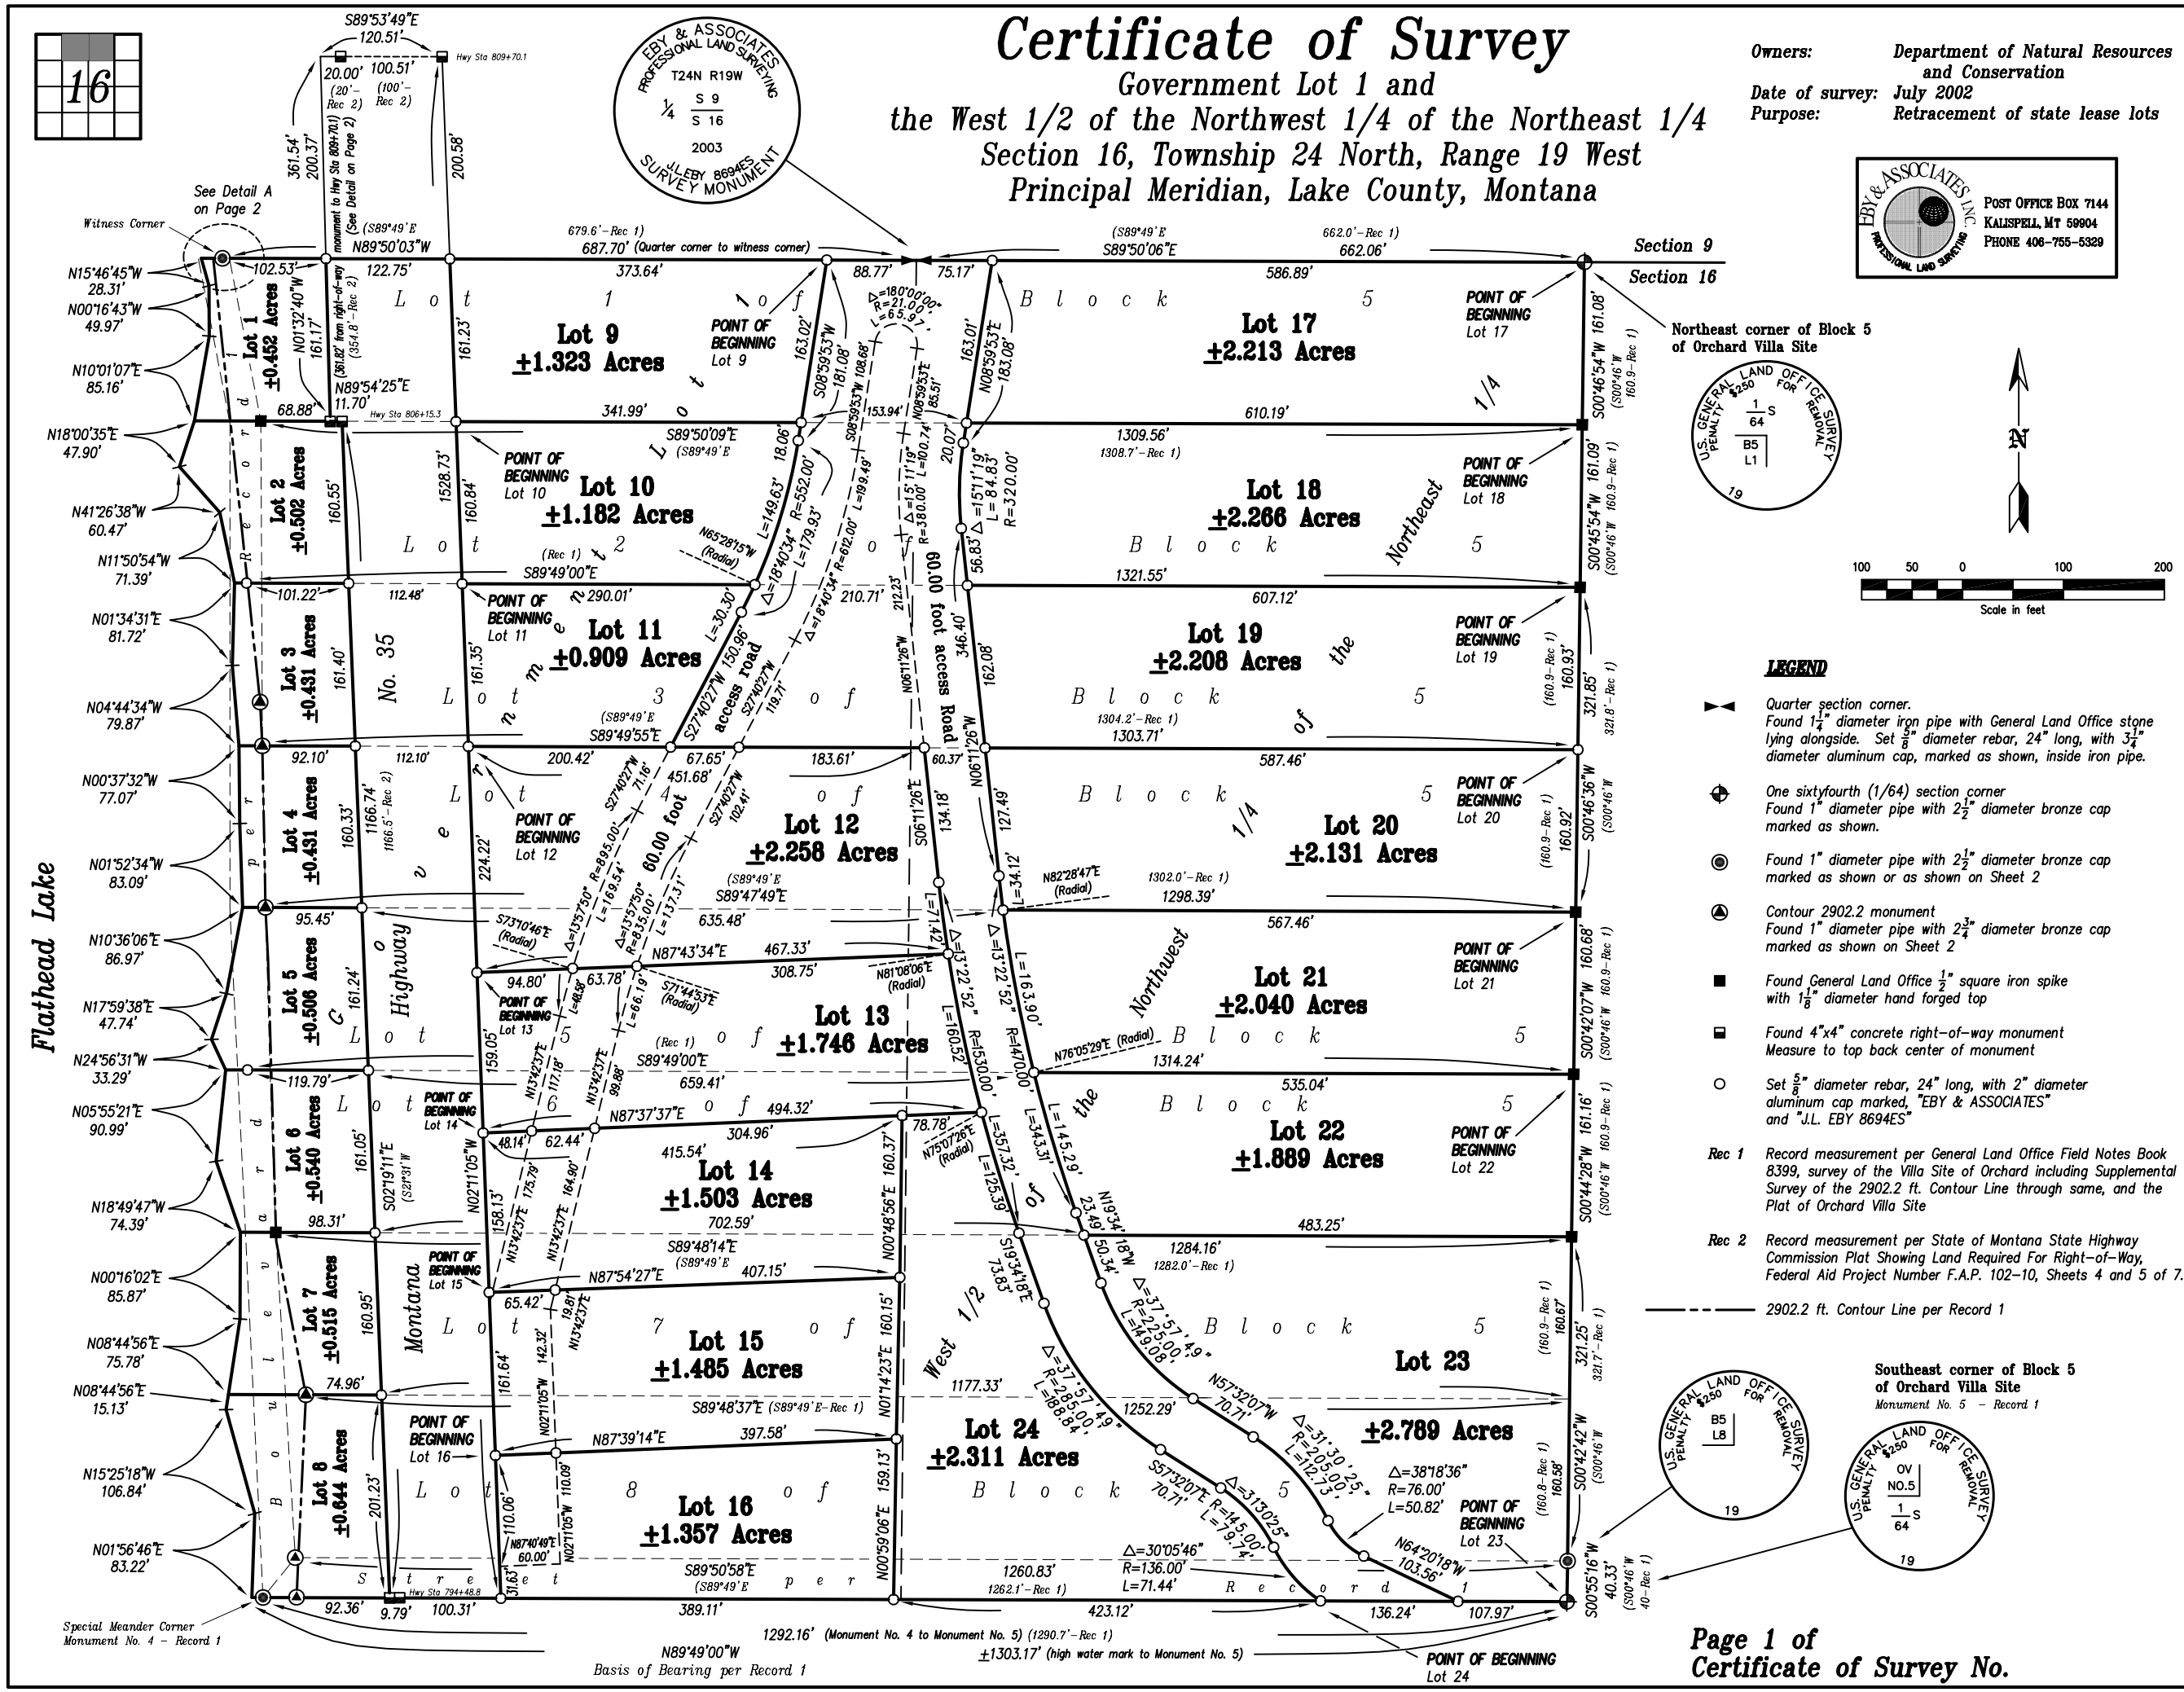

LEGEND

- Quarter section corner. Found $1\frac{1}{4}$" diameter iron pipe with General Land Office stone lying alongside. Set $\frac{5}{8}$" diameter rebar, 24" long, with $3\frac{1}{4}$" diameter aluminum cap, marked as shown, inside iron pipe.
- One sixtyfourth (1/64) section corner. Found 1" diameter pipe with $2\frac{1}{2}$" diameter bronze cap marked as shown.
- Found 1" diameter pipe with $2\frac{1}{2}$" diameter bronze cap marked as shown or as shown on Sheet 2
- Contour 2902.2 monument. Found 1" diameter pipe with $2\frac{3}{4}$" diameter bronze cap marked as shown on Sheet 2
- Found General Land Office $\frac{1}{2}$" square iron spike with $1\frac{1}{8}$" diameter hand forged top
- Found 4"x4" concrete right-of-way monument. Measure to top back center of monument
- Set $\frac{5}{8}$" diameter rebar, 24" long, with 2" diameter aluminum cap marked, "EBY & ASSOCIATES" and "J.L. EBY 8694ES"

Rec 1 Record measurement per General Land Office Field Notes Book 8399, survey of the Villa Site of Orchard including Supplemental Survey of the 2902.2 ft. Contour Line through same, and the Plat of Orchard Villa Site

Rec 2 Record measurement per State of Montana State Highway Commission Plat Showing Land Required For Right-of-Way, Federal Aid Project Number F.A.P. 102-10, Sheets 4 and 5 of 7.

2902.2 ft. Contour Line per Record 1

Page 1 of Certificate of Survey No.