Certificate of Survey

Government Lots 3, 4, 5, and 8 of Section 20
Township 31 North, Range 22 West, Principal Meridian, Flathead County, Montana

Owners: State of Montana School Trust Lands
Date of survey: October 2007
Purpose: Retracement of Beaver Lake Lease Lots
Commissioned by: State of Montana Department of Natural Resources and Conservation

20

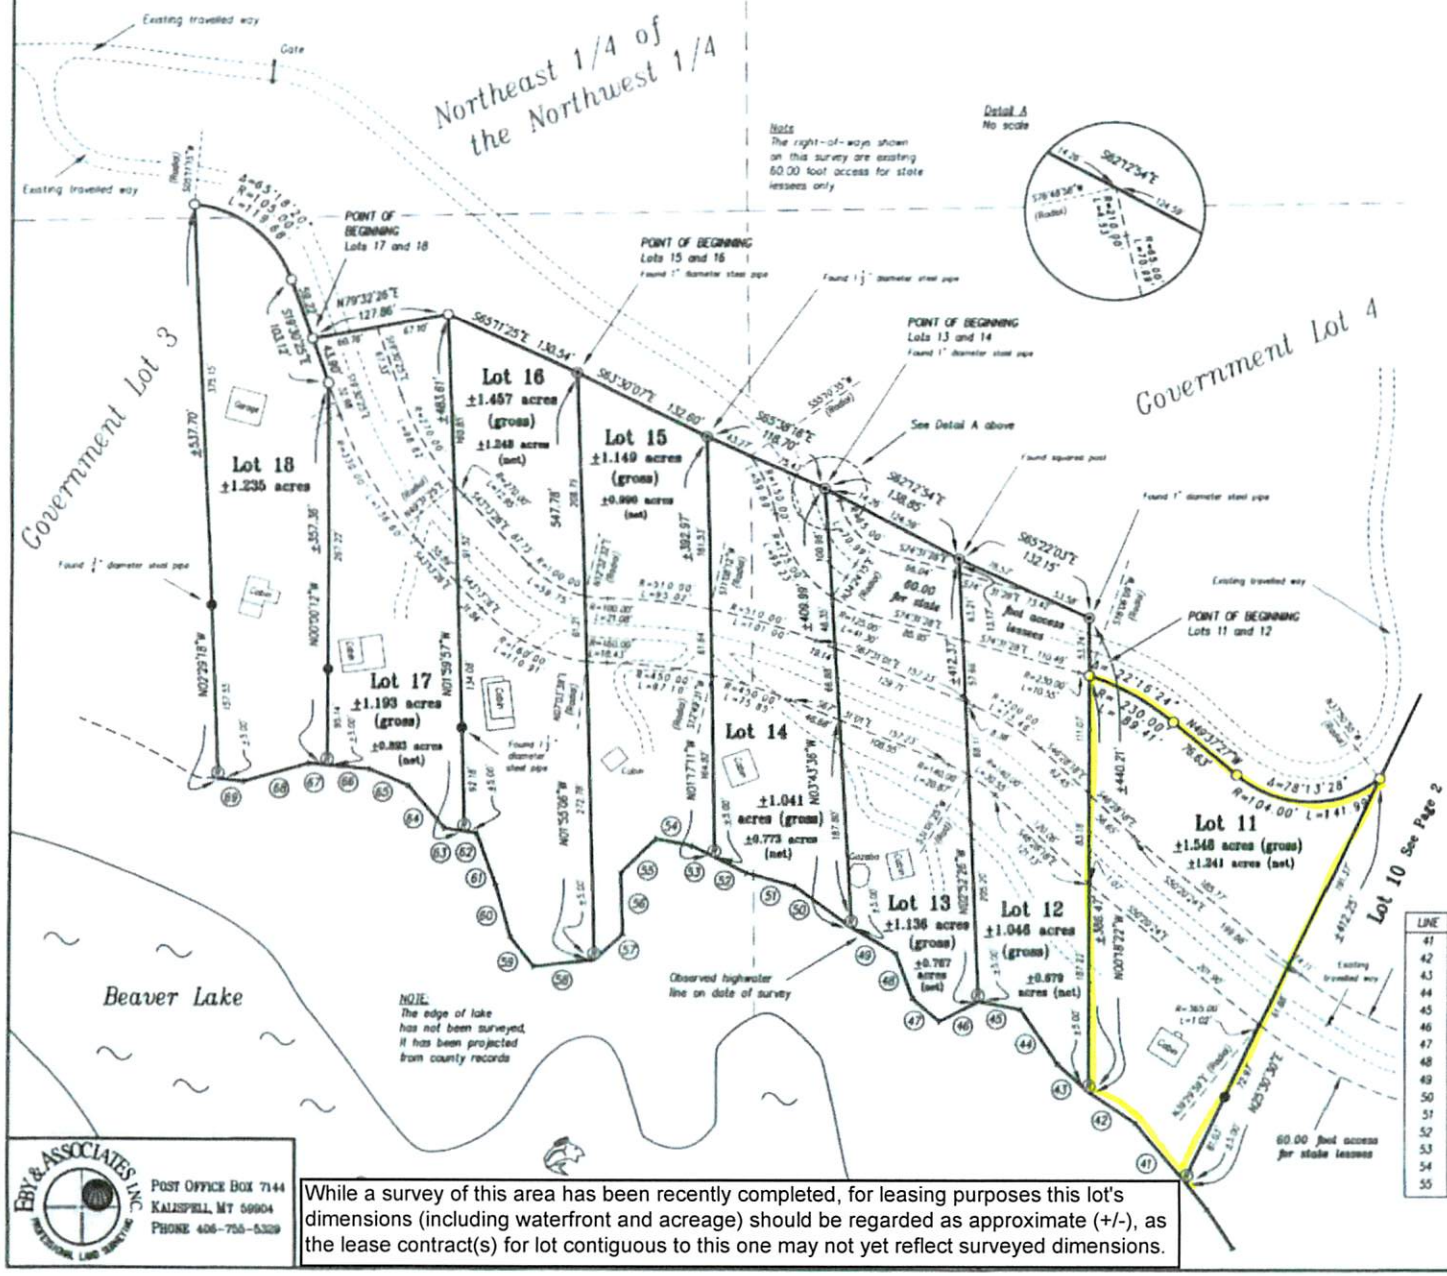

Basis of Bearing – geodetic North per real time kinematic global positioning system survey single point calibration

80 40 0 80 160
Scale in feet for detail of lots

LEGEND

- Section corner. Found 3½" diameter brass cap marked as shown.
- Quarter section corner. Found 3½" diameter brass cap marked as shown.
- Found 1½" outside diameter, galvanized, steel pipe, no cap, unless otherwise noted
- Found 1½" outside diameter, galvanized, steel pipe, no cap, unless otherwise noted. Remonumented with a ½" diameter rebar, 24" long, with 2" diameter aluminum cap marked, "EBY & ASSOCIATES" and "M.J. DRENTH 10684LS"
- Set ½" diameter rebar, 24" long, with 2" diameter aluminum cap marked, "EBY & ASSOCIATES" and "M.J. DRENTH 10684LS".
- Reference monument. Set ½" diameter rebar, 24" long, with 2" diameter aluminum cap marked, "EBY & ASSOCIATES" and "M.J. DRENTH 10684LS". All reference monuments are set 5 feet from the observed highwater line. All measurements are made to the observed highwater line on the date of survey.

COS# 18353
200800016040 Fees: $15.00 by: DD
by EBY & ASSOCIATES
Date 6/10/2008 Time 1:45 PM
Paula Robinson, Flathead County Montana

LINE	BEARING	LENGTH
41	N40°02'35"W	69.66
42	N56°32'02"W	51.16
43	N48°51'45"W	58.45
44	N34°11'40"W	61.43
45	N79°11'34"W	39.01
46	S61°45'49"W	40.64
47	N48°33'41"W	33.04
48	N20°22'02"W	44.04
49	N60°08'00"W	47.24
50	N53°49'02"W	64.82
51	N74°27'53"W	46.24
52	N63°23'46"W	32.53
53	N63°23'46"W	23.32
54	N78°39'42"W	33.41
55	S45°36'36"W	45.18

LINE	BEARING	LENGTH
56	S02°17'45"E	57.59
57	S47°39'23"W	34.60
58	S83°22'12"W	55.82
59	N38°24'18"W	34.92
60	N16°02'33"W	49.97
61	N20°24'07"W	51.45
62	N80°58'41"W	11.21
63	N80°58'41"W	18.39
64	N40°35'24"W	52.00
65	N67°19'23"W	38.97
66	N84°44'51"W	39.22
67	N84°44'51"W	17.46
68	S74°01'26"W	62.18
69	N84°11'02"W	23.54

EBY & ASSOCIATES INC. PROFESSIONAL LAND SURVEYING
POST OFFICE BOX 7144
KALISPELL, MT 59904
PHONE 406-755-5329

While a survey of this area has been recently completed, for leasing purposes this lot's dimensions (including waterfront and acreage) should be regarded as approximate (+/-), as the lease contract(s) for lot contiguous to this one may not yet reflect surveyed dimensions.