BEAVERHEAD COUNTY HYDRAULIC WORKMAP

October 19, 2018

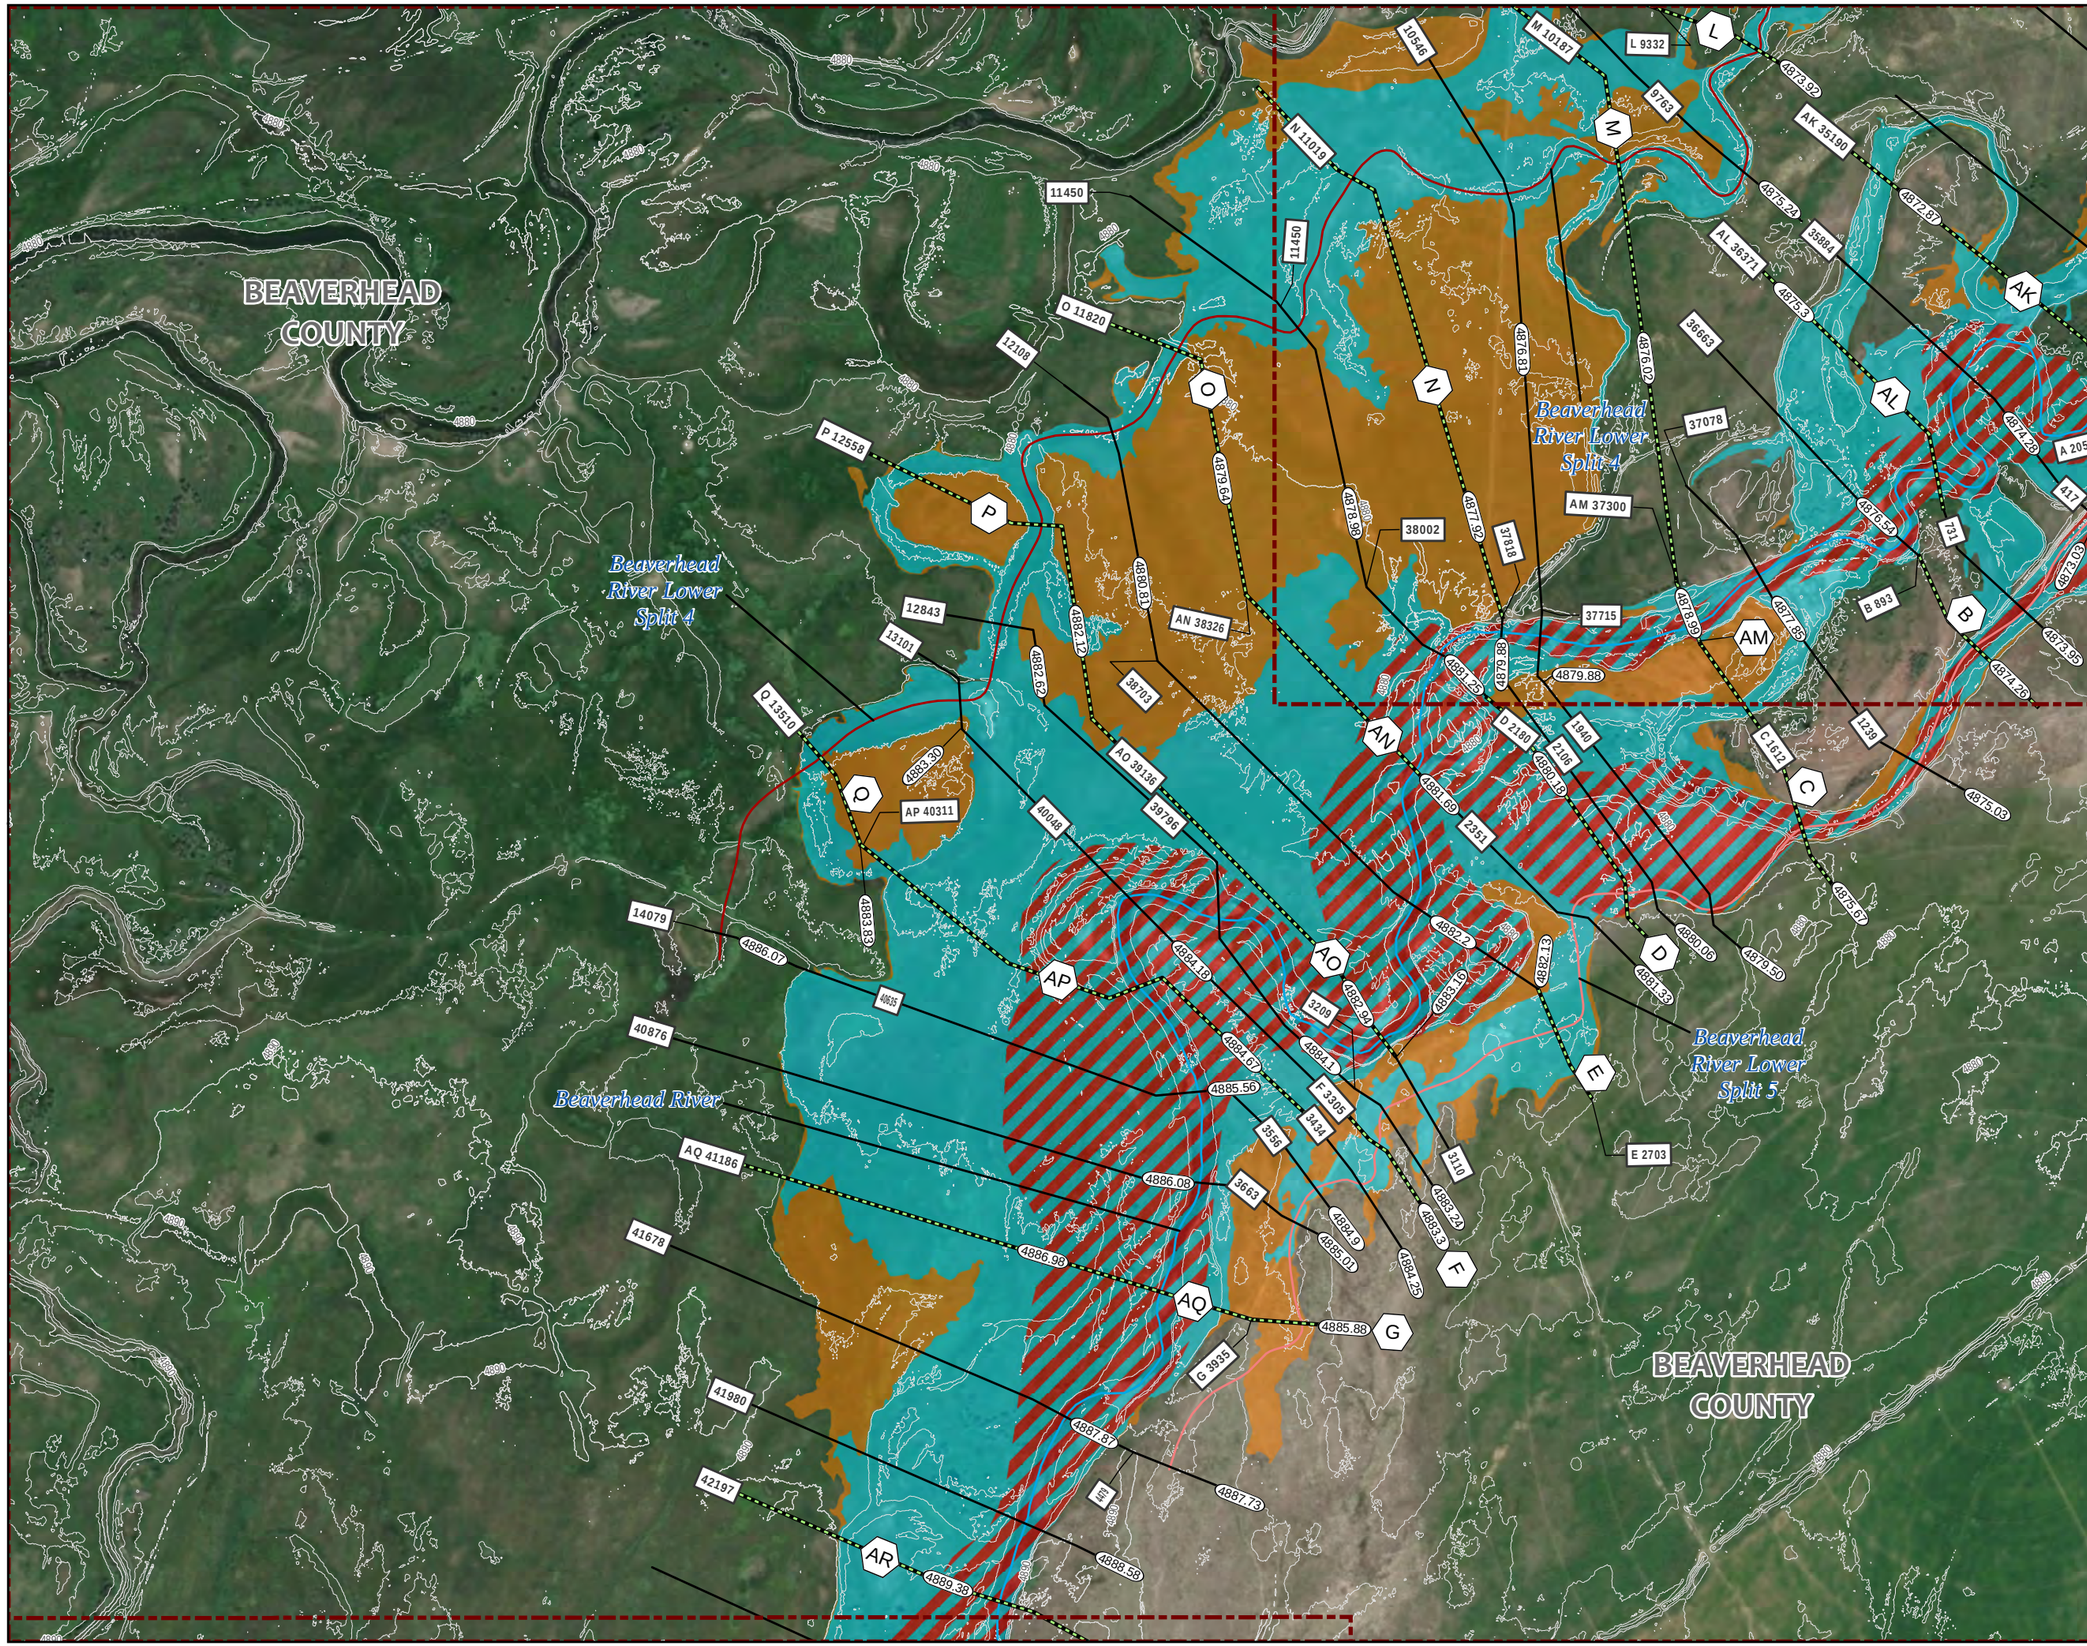

LEGEND

- Study Profile Baseline (color varies by reach)
- Proposed Lettered Cross Section
- Proposed Non-Lettered Cross Section
- Proposed Floodway
- Proposed 1-Percent-Annual Chance Event
- Proposed 0.2-Percent-Annual Chance Event
- 10 FT Contour
- 2 FT Contour
- Interstate
- Highway
- Railroad
- Political Area

DATA FRAME PROPERTIES:
Coordinate System: NAD 1983 2011 StatePlane Montana FIPS 2500 Ft Int
Projection: Lambert Conformal Conic
Datum: NAD 1983 2011
Vertical Datum: NAVD 88
Units: Feet

Michael Baker INTERNATIONAL
165 S. UNION BLVD.
SUITE 1000
LAKEWOOD, CO 80228
PHONE: 720-514-1100

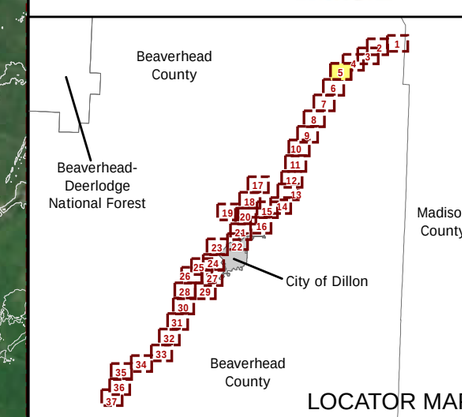

Beaverhead Map 5